Construction Type 1-A; 33 Floors; Built 1969

11TH FLOOR - PLAN VIEW

Scale: 1" = 20'

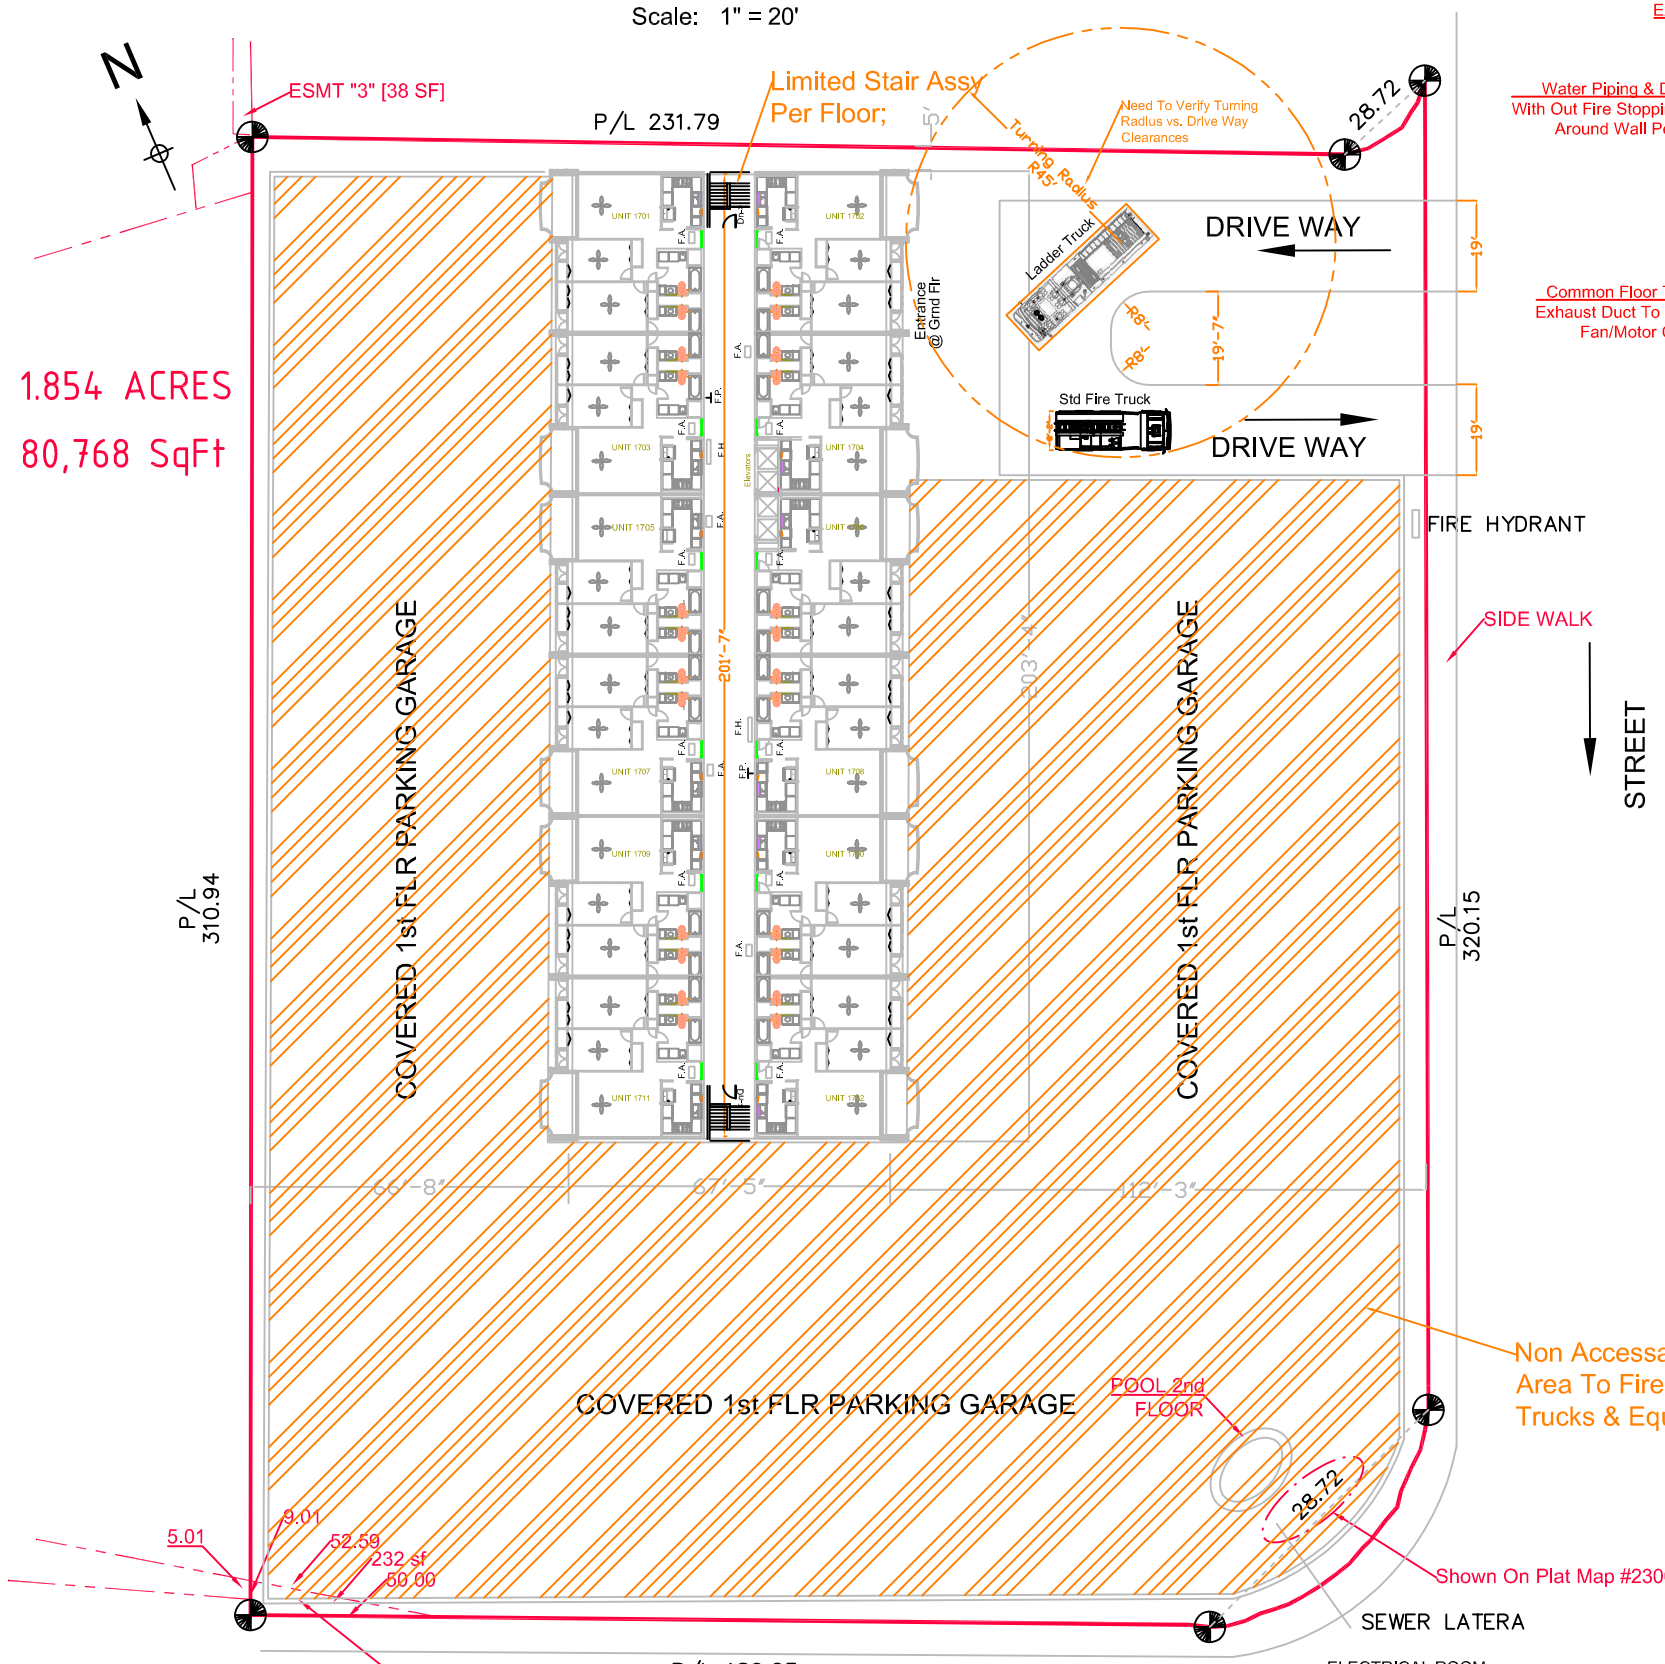

Note: All Dimensions are +/- 3/16"
Finished Wall To Finished Wall
Subject to Field Verification

Installation/Other Notes: Copy Right: RWD 2019

1. TBD
2. TBD
3. TBD
4.

EXISTING CONDITIONS

TYPICAL APT FLOOR PLAN

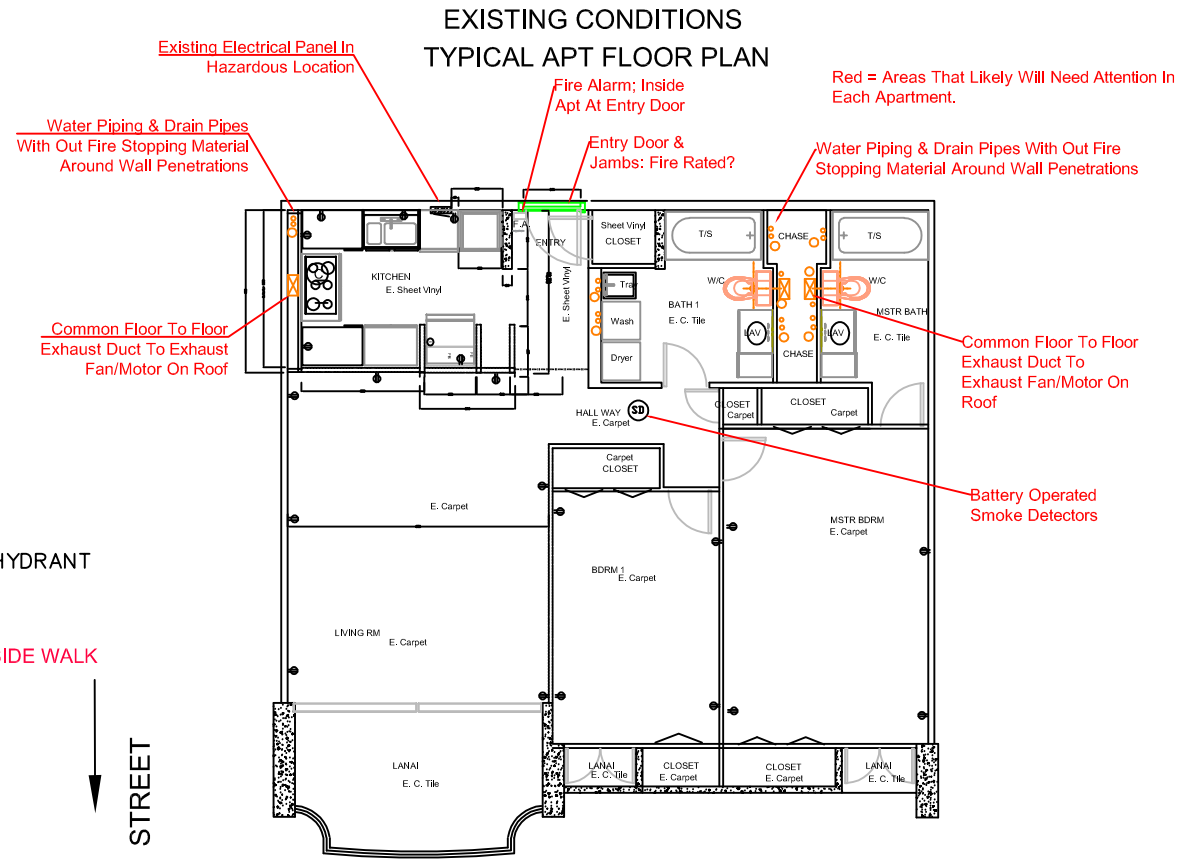

Scale: 1/4" = 12"

Inspections of All Fire Compartments Is Needed To Properly Respond To Part 1 of the Life Safety Evaluation Form.

Common Fire Compartments Are:

1. Corridors - Hallways
2. Elevator Shafts
3. Utility Rooms
4. Equipment Rooms
5. Stair Wells
6. Individual Apartments
7. Parking Areas
8. Entry - Lobby Spaces
9. Enclosed Common Areas/Rooms
10. Trash Shutes
11. Vertical Chases Containing Ductwork, Electrical Conduits, Water Supply Piping, Drain Pipes, & Drain Vents

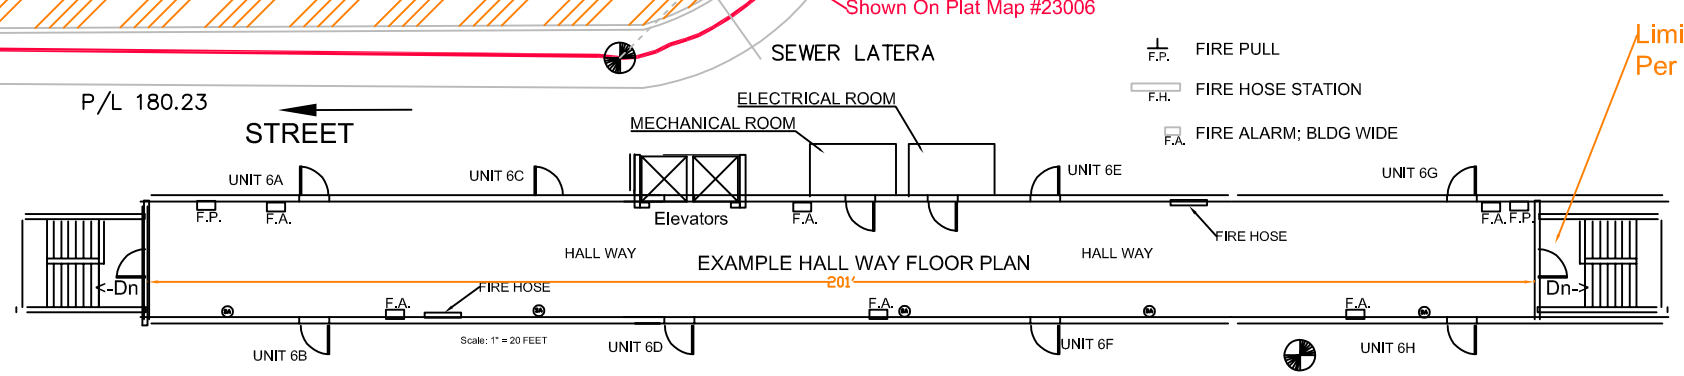

REVISIONS:	
0	Initial Drawing May 25, 2019
1	
2	
3	
4	
5	

Orginial Drwg Size= 22 x 34 FEET

0 8 24 40
16 32 80
Scale = 1" = 20'

Fire Life Safety HAWAII

PO Box 971705
Waipahu, HI 96797
808-778-3343
FireLifeSafetyHawaii@aol.com
www.lifesafetyhi.com

Contractor:

Company: TBD

Phone: TBD

Email: TBD

John Whitaker Architect

THIS WORK WAS PREPARED BY ME OR UNDER MY OBSERVATION AND CONSTRUCTION OF THIS PROJECT WILL BE UNDER MY OBSERVATION, SUPERVISION OF CONSTRUCTION AS DEFINED IN SECTION 1.2(H) OF THE RULES AND REGULATIONS OF THE BOARD OF PROFESSIONAL ENGINEERS, ARCHITECTS, AND SURVEYORS OF THE STATE OF HAWAII.

JOHN WHITAKER LICENSED PROFESSIONAL ARCHITECT No. 4669 HAWAII, USA

LICENSE EXP: _____

Project Name: Building

Address: —

Project I.D.: Life Safety Evaluation

Tax Map Key: —

Drawn By: Randy Trager

Date: May 20, 2020

Sheet # A-111

Drwg # LSE–1

Scale: 1" = 20'